THE LINE SHOWN ABOVE IS EXACTLY ONE INCH LONG. ALL SHEETS ORIGINAL PLOTTED.

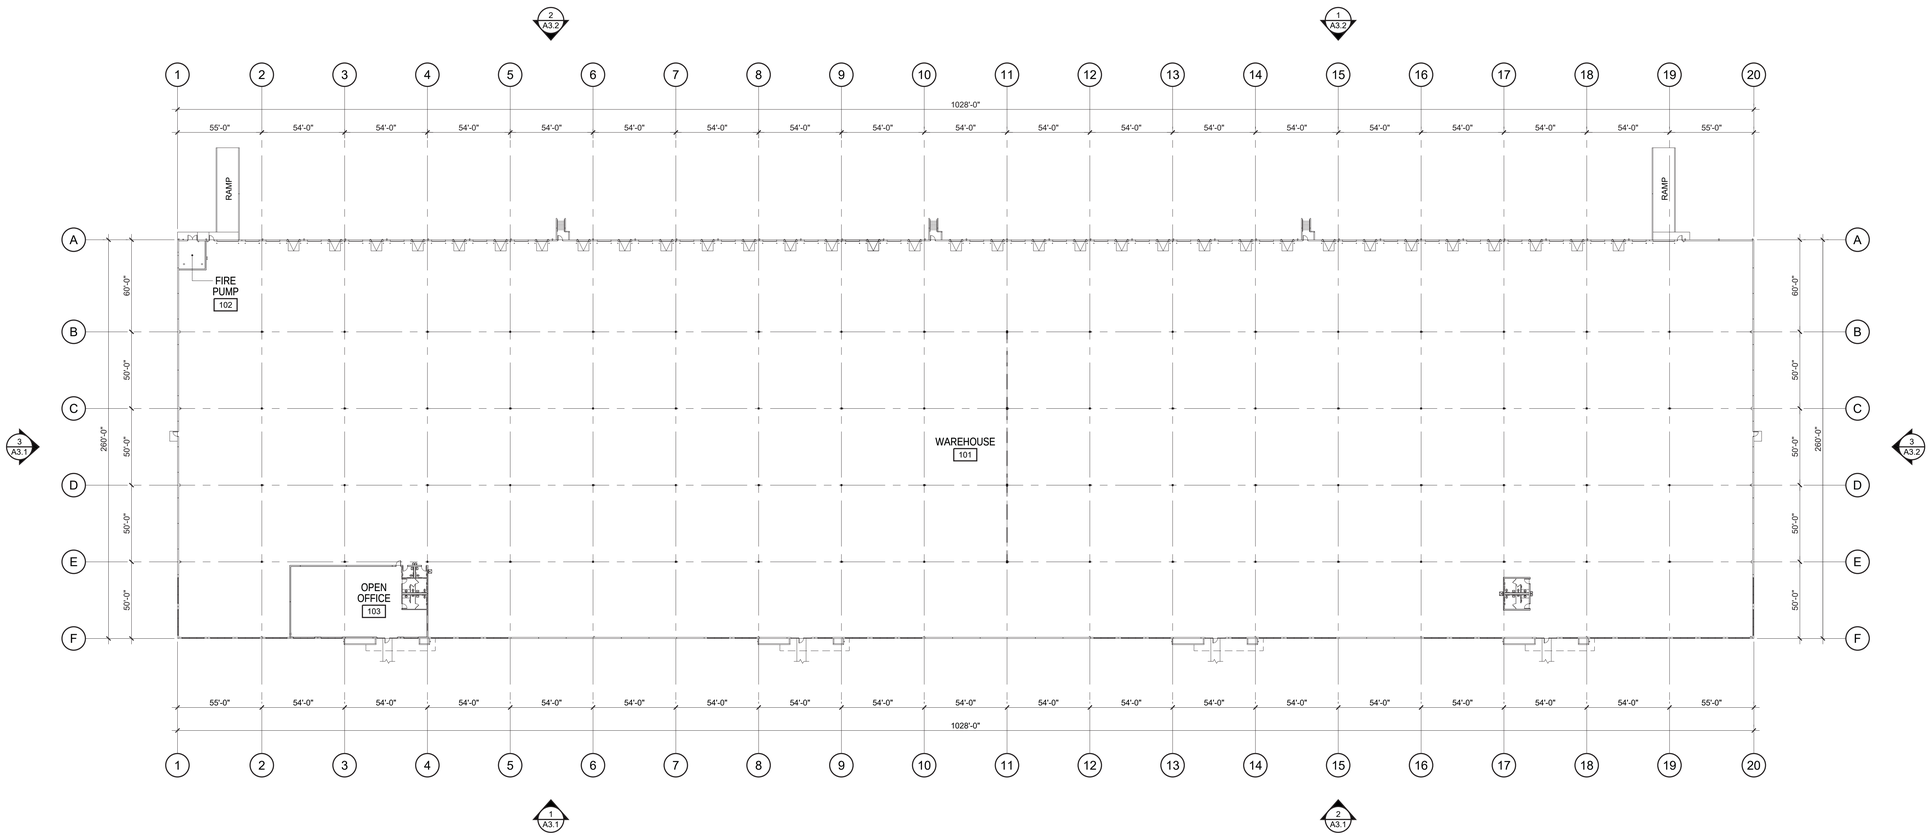

OVERALL FLOOR PLAN
SCALE: 1" = 40'-0"

0 40' 80'
SCALE: 1" = 40'

INDUSTRIAL PARK INVESTMENTS, INC.

LS3P

4651 SALISBURY RD, SUITE 330
JACKSONVILLE, FL 32256
TEL. 904.241.9997
WWW.LS3P.COM

LS3P ASSOCIATES LTD
authorized to conduct business in Florida as
LS3P ASSOCIATES LTD. CORPORATION

FLORIDA QUALIFYING ARCHITECTS:
Neil A. Dawson, FL License No. AR0017014
John T. Norman II, FL License No. AR0014604

STATE OF FLORIDA
SCOTT AARON BRADY
AR0015016
REGISTERED ARCHITECT

COPYRIGHT 2023 ALL RIGHTS RESERVED. PRINTED OR ELECTRONIC DRAWINGS AND DOCUMENTATION MAY NOT BE REPRODUCED IN ANY FORM WITHOUT WRITTEN PERMISSION FROM LS3P ASSOCIATES LTD.

WAREHOUSE A

IMESON INTERNATIONAL INDUSTRIAL PARK
1215 IMESON PARK BLVD
JACKSONVILLE, FL 32218

LS3P PROJECT: 0109-231348

Δ	DATE	DESCRIPTION
-		

SHEET NAME:
OVERALL FLOOR PLAN

ORIG SUBMISSION: 2023.08.21

SHEET:
A2.1

PROGRESS